LIGHTING FIXTURE SCHEDULE

SYMBOL	TYPE	DESCRIPTION	QTY
	A	SINGLE TUBE 1500mm FLUORESCENT LIGHT FITTING	15
	A/E	SAME AS ABOVE WITH BATTERY BACK-UP	9

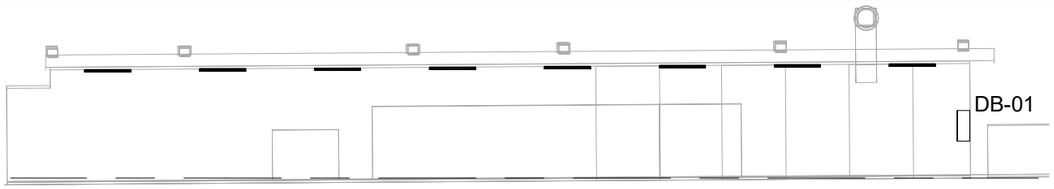

Section 1

1 : 200

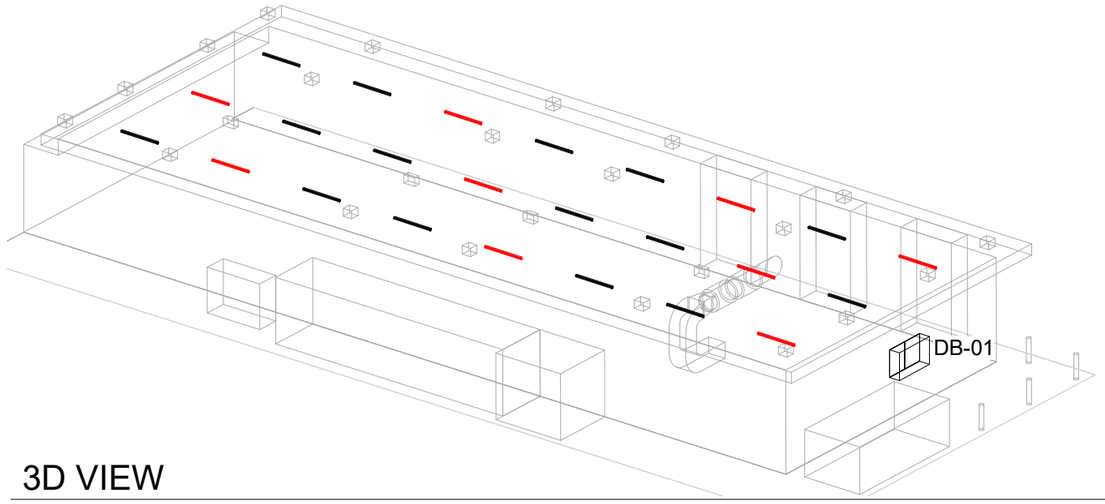

3D VIEW

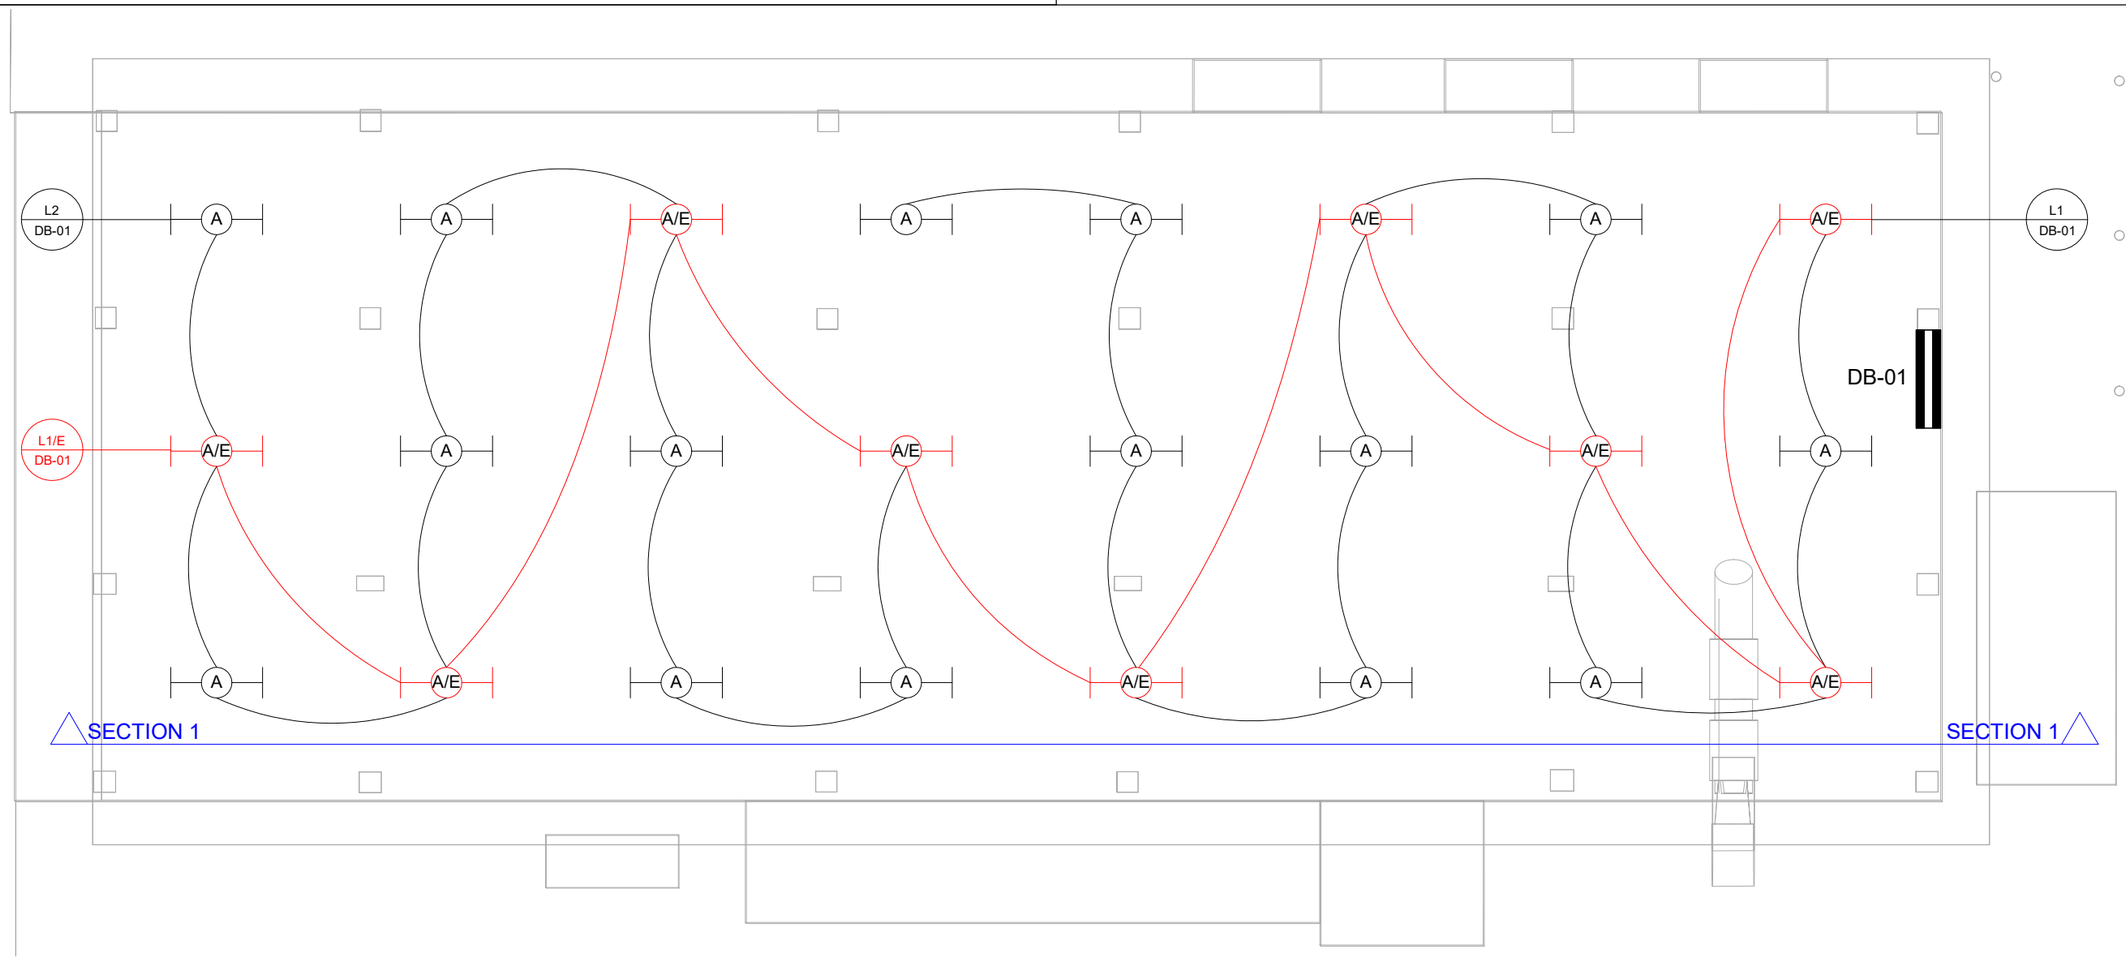

LIGHTING LAYOUT

1 : 100

EPCM HOLDINGS (Pty) Ltd.

THIS DRAWING TAKES INTO ACCOUNT THE PARTICULAR INSTRUCTIONS AND REQUIREMENTS OF OUR CLIENT.

IT IS NOT INTENDED FOR AND SHOULD NOT BE RELIED UPON BY ANY THIRD PARTY AND NO RESPONSIBILITY IS UNDERTAKEN TO ANY THIRD PARTY.

NOTES:

DWG No.	TITLE
REFERENCE DRAWINGS	

No.	REVISION:	DATE:	BY:
A	ISSUED FOR INTERNAL REVIEW	2021.07.15	K.VDB

NAME	SIGN	DATE
CLIENT APPROVAL		

DICIPLINE.	SIGN	DATE
PROC. ENG.		
INSTR. ENG.		
ELECT. ENG.		
STRUCT. ENG.		
CIVIL. ENG.		
MECH. ENG.		
ENG. MAN.		
COMPANY APPROVAL		

LOCATION: DURBAN, GLENWOOD

SECTION: ELECTRICAL

TITLE: LIGHTING LAYOUT

DRAWING No. 21050-CSI-EE-LLD-001 | REV A | SIZE A3

CSIR Touching lives through innovation

epcm

13 ESDORING NOOK, UNIT 9, CENTRAL PARK OFFICES, CENTURION, GAUTENG 0157
TEL: (+27) 12 665 1085
FAX: (+27) 12 566 2241
EMAIL: INFO@EPCMHOLDINGS.COM
WEB ADDRESS: WWW.EPCMHOLDINGS.COM

CSIR PILOT PLANT MODIFICATION

PROJECT No. 21050

CHK. KAI FREESE

APP. S.J. BERGH