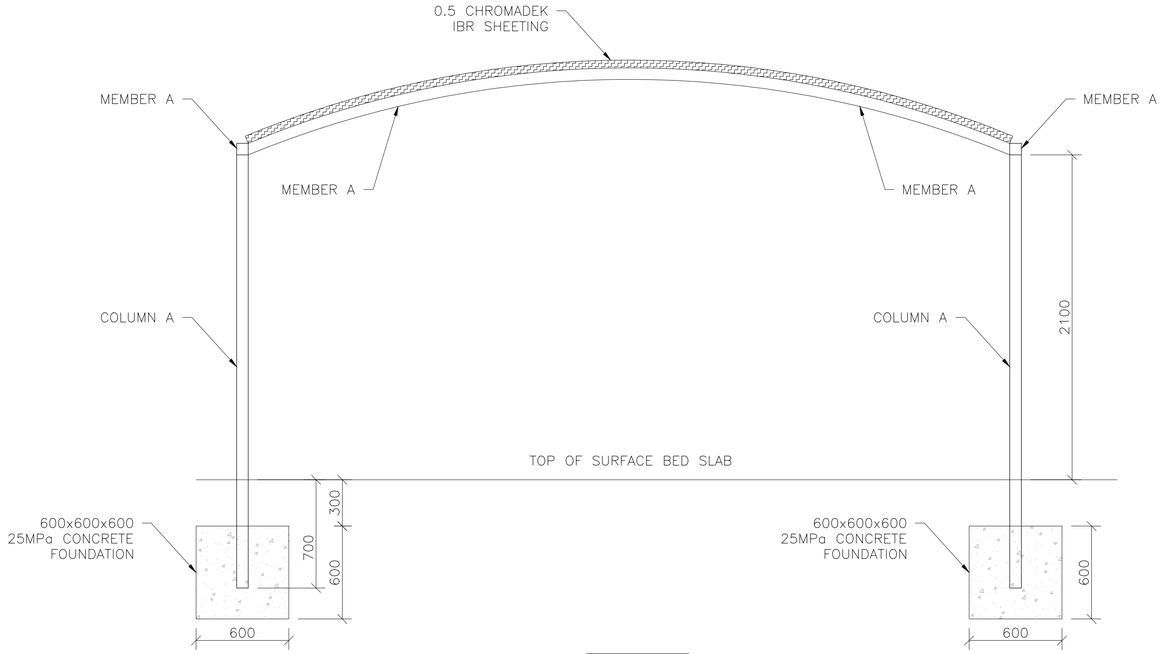

SECTION A–A
SCALE 1:20

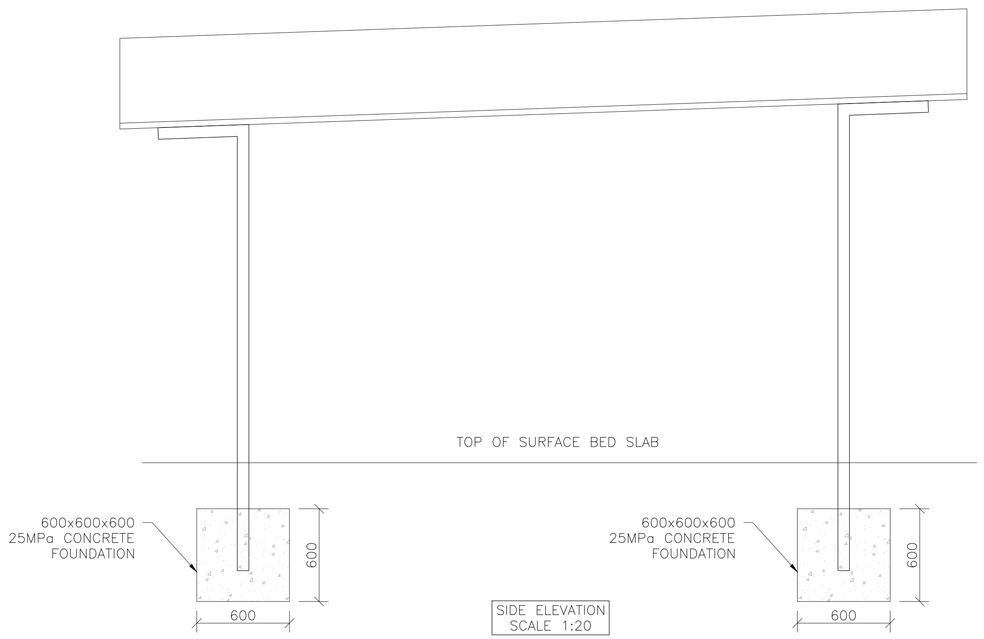

SIDE ELEVATION
SCALE 1:20

NOTES / NOTAS

ROOF SHEETING LINE

REFERENCE / VERWYSINGS

ALL FINISHES TO MATCH EXISTING STEEL CARPORTS AND SHOULD BE CONFIRMED WITH CSIR BEFORE MANUFACTURING

REFER TO DRAWING NO 3219–1100–00–00 FOR GENERAL NOTES

ALL LEVELS AND DIMENSIONS SHOULD BE CHECKED AND VERIFIED ON SITE PRIOR TO CONSTRUCTION

CLIENT / KLIeNT

CSIR
Touching lives through innovation

PO BOX 395
PRETORIA
0001

Tel 012 841 2911
enquiries@csir.co.za

CIVILCONSULT
Consulting Engineers

PO BOX 12645
HATFIELD
0028

Tel 012 343 6297 / 0845
Fax 012 343 8929 / 086 583 6249
mail@civilconsult.co.za

ENGINEER / INGENIEUR	L.WENTZEL		
DESIGN / ONTWERP	W.FOURIE	TRACED / NAGETREK	
DRAWN / GETEKEN	W.FOURIE	CHECKED / NAGESIEN	

PROJECT / PROJEK

CSIR BUILDING 9
NEW BACKUP GENERATOR

DRAWING TITLE / TEKENINGTITEL

STEEL LAYOUT
SHEET 2 OF 2

DATE / DATUM : JULY 2023
SCALE / SKAAL : AS_SHOWN

REVISION / WYSIGING

No. / Nr.	DATE / DATUM	INITIAL / VOORL.	DESCRIPTION / BESKRYWING
00	19/07/23	W.F	FOR CONSTRUCTION

CC DWG. NO./CC TEK. NR.: 3219-1400-02-00	FILE NO./LeER NR.
CLIENT DWG. NO./KLIeNT TEK. NR.: --	FILE NO./LeER NR. --

3219-1400-02-00